Third Floor Wimbledon
General Arrangement

Furniture Spec: See Intelliflo Furniture Schedule 14.11.19
Flooring Spec: See Parkeray plan A1.06.03_R1
Security Spec: See Environmental engineering plan 3871/E/35_C1

Locker Numbering

A	B	C	D
3-01	3-04	3-07	3-10	3-13	3-16	3-19	3-22
3-02	3-05	3-08	3-11	3-14	3-17	3-20	3-23
3-03	3-06	3-09	3-12	3-15	3-18	3-21	3-24

E	F	G	H
3-25	3-28	3-31	3-34	3-37	3-40	3-43	3-46
3-26	3-29	3-32	3-35	3-38	3-41	3-44	3-47
3-27	3-30	3-33	3-36	3-39	3-42	3-45	3-48

I	J	K	L	M
3-49	3-52	3-55	3-58	3-61	3-64	3-67	3-70	3-73	3-76
3-50	3-53	3-56	3-59	3-62	3-65	3-68	3-71	3-74	3-77
3-51	3-54	3-57	3-60	3-63	3-66	3-69	3-72	3-75	3-78

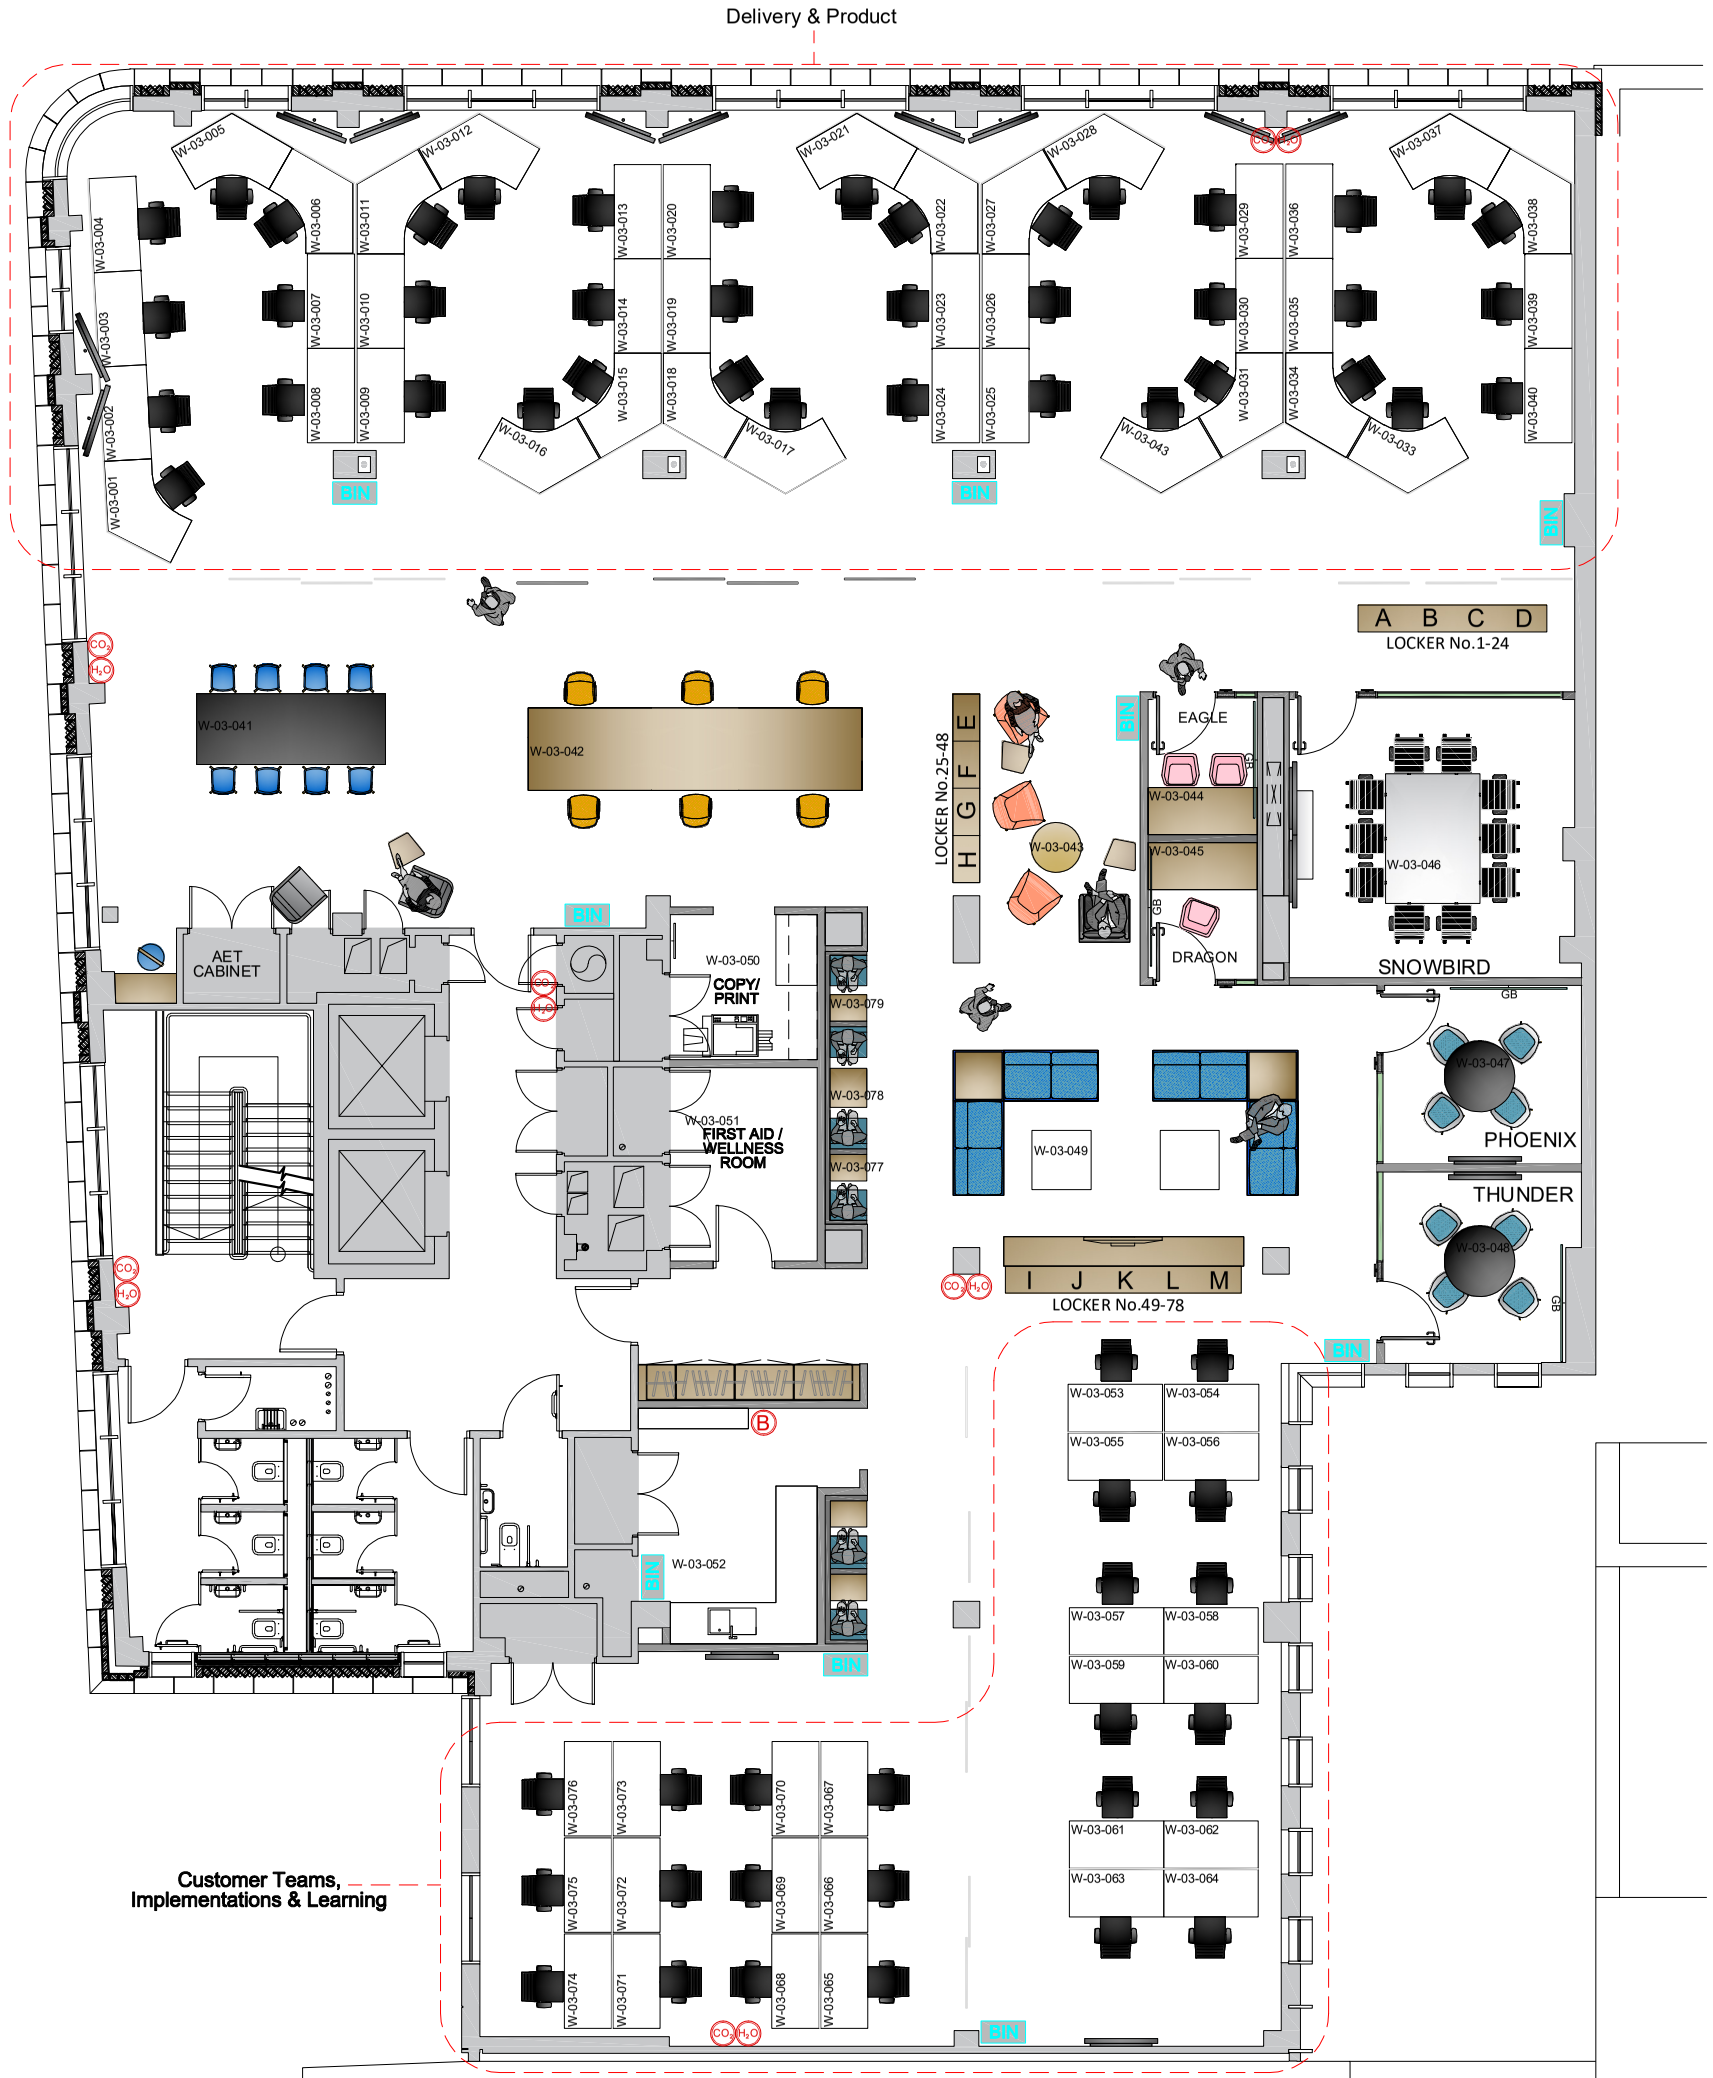

© INVESCO
This drawing is the property of INVESCO. It must not be copied without prior written consent and must be returned on request. The information shown is to be regarded as confidential and must not be disclosed to a third party.

LEGEND

- 64No. Hot Desk Workstations
- CO_2 Carbon Dioxide Fire Extinguisher
- H_2O Water Fire Extinguisher
- B Fire Blanket

REV	DESCRIPTION	BY	DATE

Site / Building: Intelliflo
60 - 68 Wimbledon Hill Road
London SW19 7PA

Description: 3rd Floor General Arrangement

INVESCO
Perpetual Park, Perpetual Park Drive,
Henley-on-Thames, Oxfordshire
RG9 1HH Tel: 01491 417000

Scale:	Date Drawn:	Drawn by:
NTS	29/03/023	L.Morgan

Drawing File Name: WIM_3.DWG

Do not scale off this drawing.
All dimensions are approximate and subject to survey.